

Proposed Front Elevation

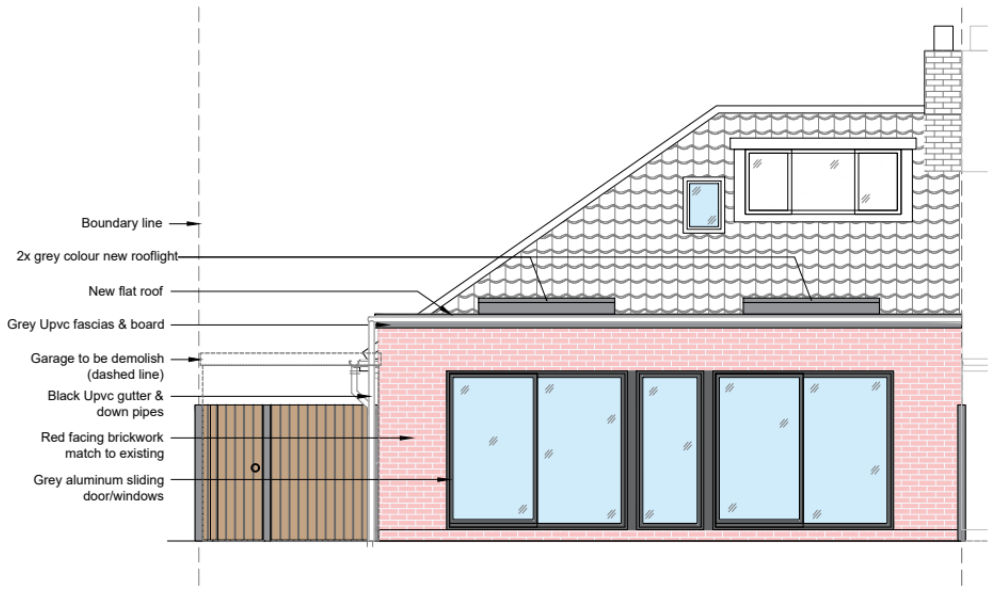

Proposed Rear Elevation

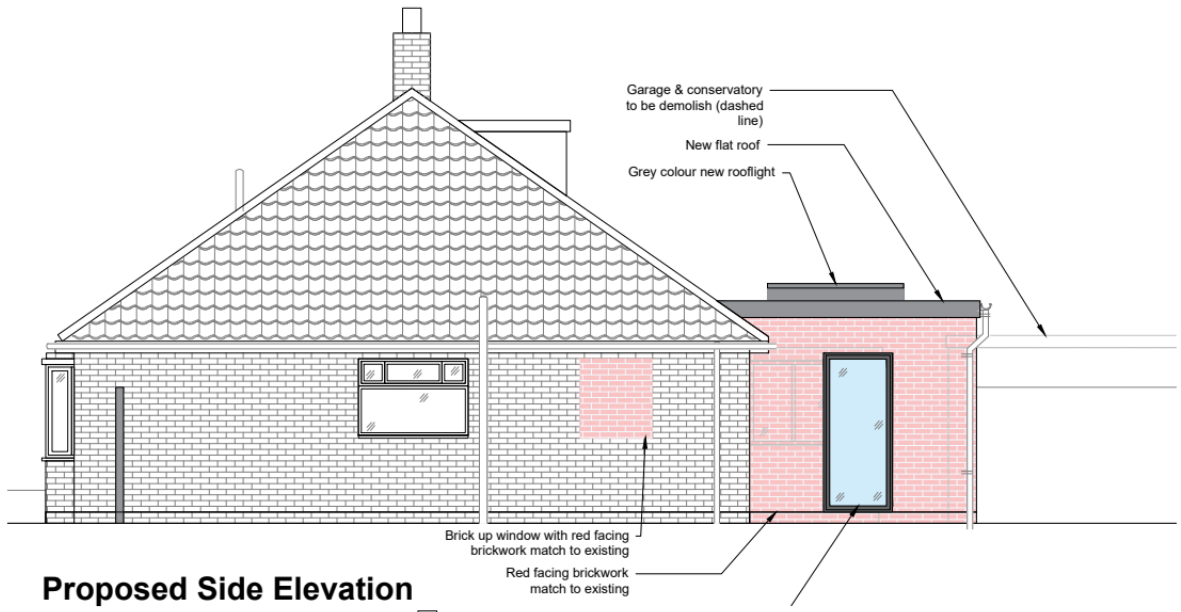

Proposed Side Elevation

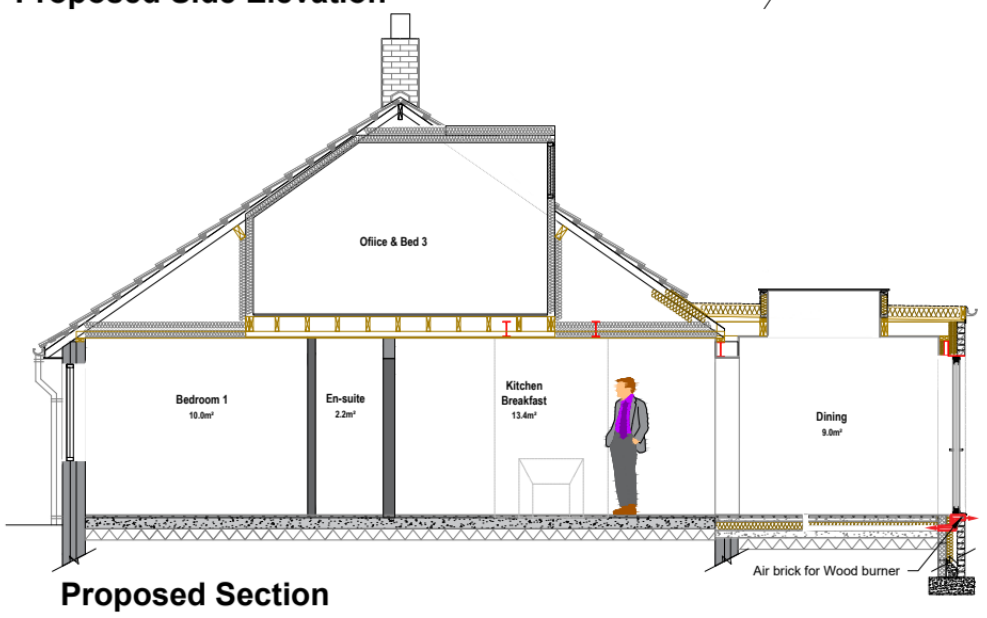

Proposed Section

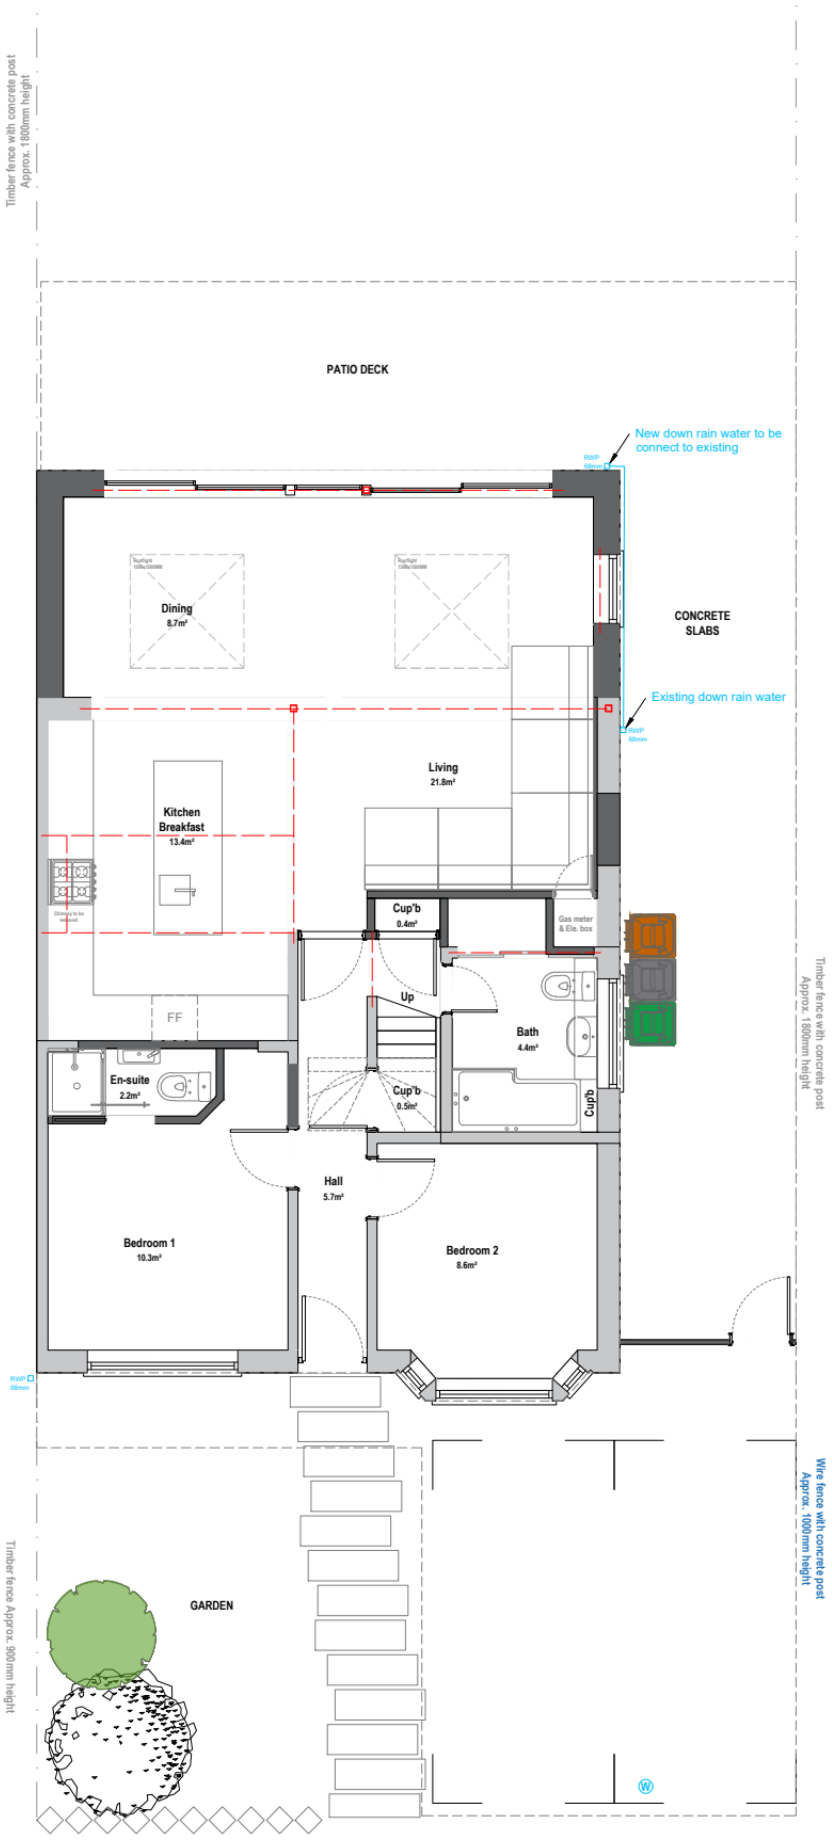

PROPOSED GROUND FLOOR PLAN

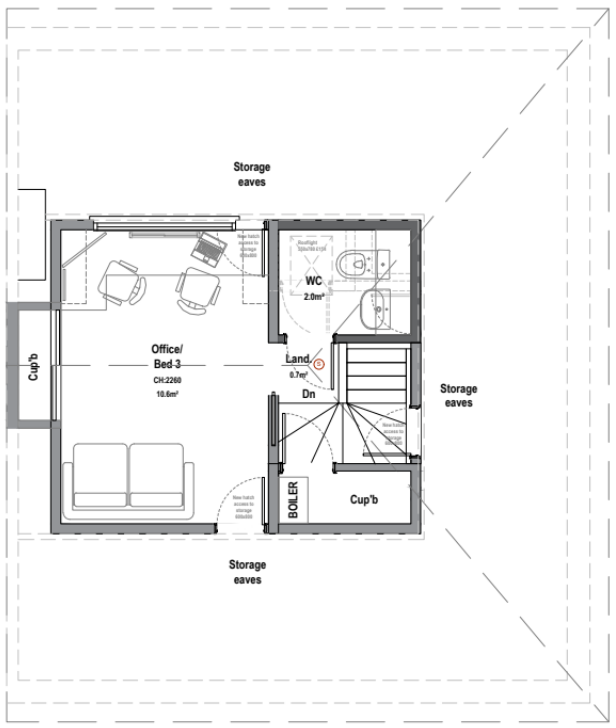

PROPOSED LOFT PLAN

1:100 0m 1m 2m 3m 4m 5m 6m 7m 8m 9m 10m